CENTRAL ENTRANCE
SCALE: H 1:250, V 1:50.

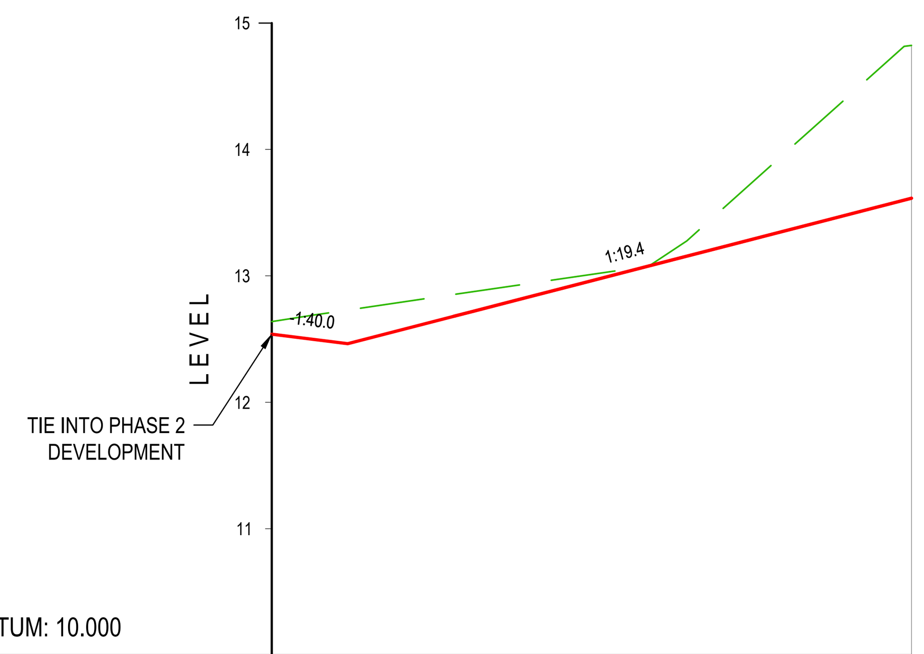

DATUM: 10.000

CHAINAGE	00.000	10.000	20.000	25.268
EXISTING LEVELS	12.639	12.935	13.923	14.823
PROPOSED LEVELS	12.539	12.826	13.342	13.614
LEVEL DIFFERENCE	-0.099	-0.109	-0.581	-1.209
HORIZONTAL	L =25.268			
VERTICAL	G=-1:40.0 L=3.000	G=1:19.4 L=22.268		

NORTHERN ENTRANCE
SCALE: H 1:250, V 1:50.

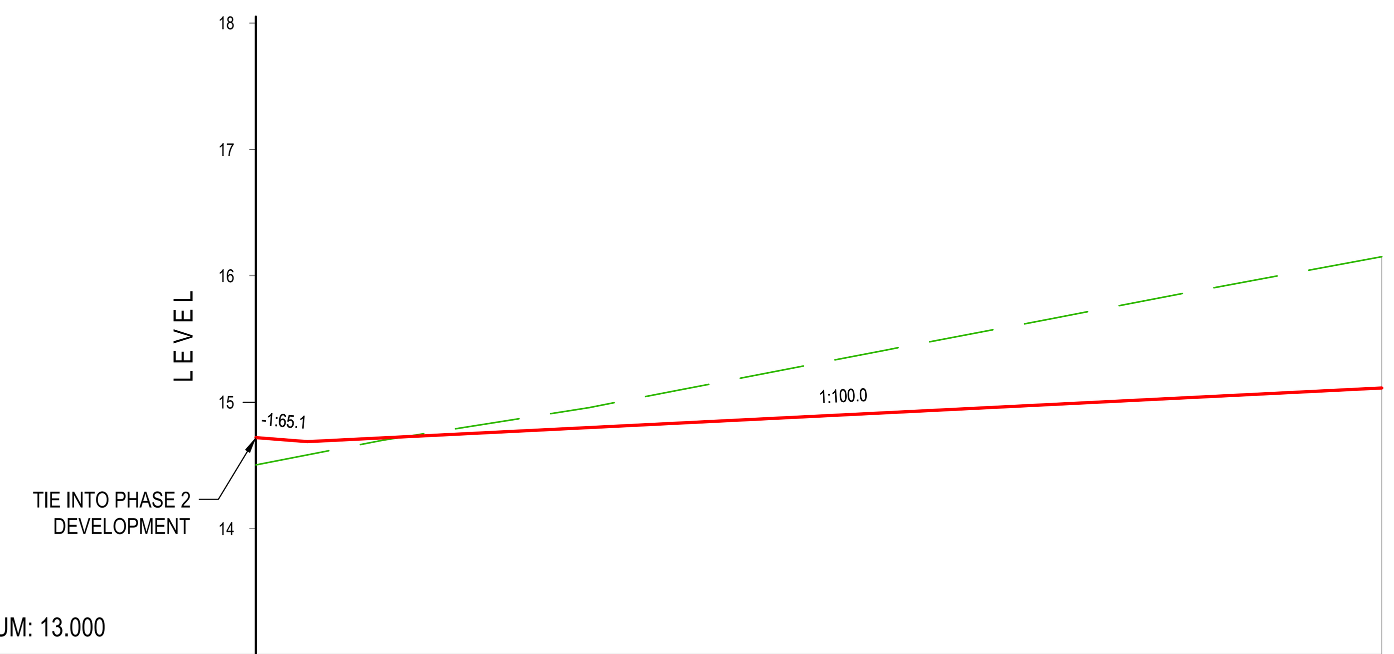

DATUM: 13.000

CHAINAGE	00.000	10.000	20.000	30.000	40.000	44.481
EXISTING LEVELS	14.505	14.858	15.224	15.607	15.986	16.152
PROPOSED LEVELS	14.720	14.769	14.869	14.969	15.069	15.113
LEVEL DIFFERENCE	0.215	-0.089	-0.355	-0.638	-0.918	-1.039
HORIZONTAL	L =44.481					
VERTICAL	G=-1:65.1 L=2.038	G=1:100.0 L=42.443				

0 5 10 15 20 25m
SCALE 1:250

Stantec
Stantec UK Limited
PICK YOUR OFFICE
Tel.
www.stantec.com/uk

Copyright Reserved
The Contractor shall verify and be responsible for all dimensions. DO NOT scale the drawing.
Any errors or omissions shall be reported to Stantec without delay.
The Copyrights to all designs and drawings are the property of Stantec.
Reproduction or use for any purpose other than that authorised by Stantec is forbidden.

Notes

UTILITIES NOTE: The position of any existing public or private sewers, utility services, plant or apparatus shown on this drawing is believed to be correct, but no warranty to this is expressed or implied. Other such plant or apparatus may also be present but not shown. The Contractor is therefore advised to undertake their own investigation where the presence of any existing sewers, services, plant or apparatus may affect their operations.

NOTES:

1. DRAWING SUBJECT TO DETAILED DESIGN.
2. DO NOT SCALE THIS DRAWING. IF IN DOUBT PLEASE REQUEST FURTHER INFORMATION.
3. THIS DRAWING IS TO BE READ IN CONJUNCTION WITH ALL OTHER RELEVANT CONTRACT DRAWINGS, CONSTRUCTION DETAILS AND SPECIFICATIONS.
4. FOR CONTOUR AND STRING LABEL PLAN REFER TO STANTEC DRAWING 30037-2055-151.

		By	Appd	YYYY.MM.DD
C	RMA ISSUE	TM	DG	2023.09.18
B	REVISED MASTERPLAN	TM	DG	2023.09.15
A	REVISED FOLLOWING UPDATES TO MASTERPLAN	LB	GD	2019.02.06

Issued/Revision

Dwn.	Dsgn.	Chkd.	YYYY.MM.DD
ET	JBa	GD	2019.01.08

Issue Status

RESERVED MATTERS

This document is suitable only for the purpose noted above.
Use of this document for any other purpose is not permitted.

Client/Project Logo

BLOOR HOMES

Client/Project
BLOOR HOMES

SEABROOK ORCHARDS

Title
SEABROOKS SQUARE

LONG SECTIONS

Project No. 30037
A1 Scale 1:250

Revision C
Drawing No. 30037/2055/161