Project RESIDENTIAL DEVELOPEMENT, SANDROCK, EXETER

Title SECTION 104 SITE LOCATION PLAN

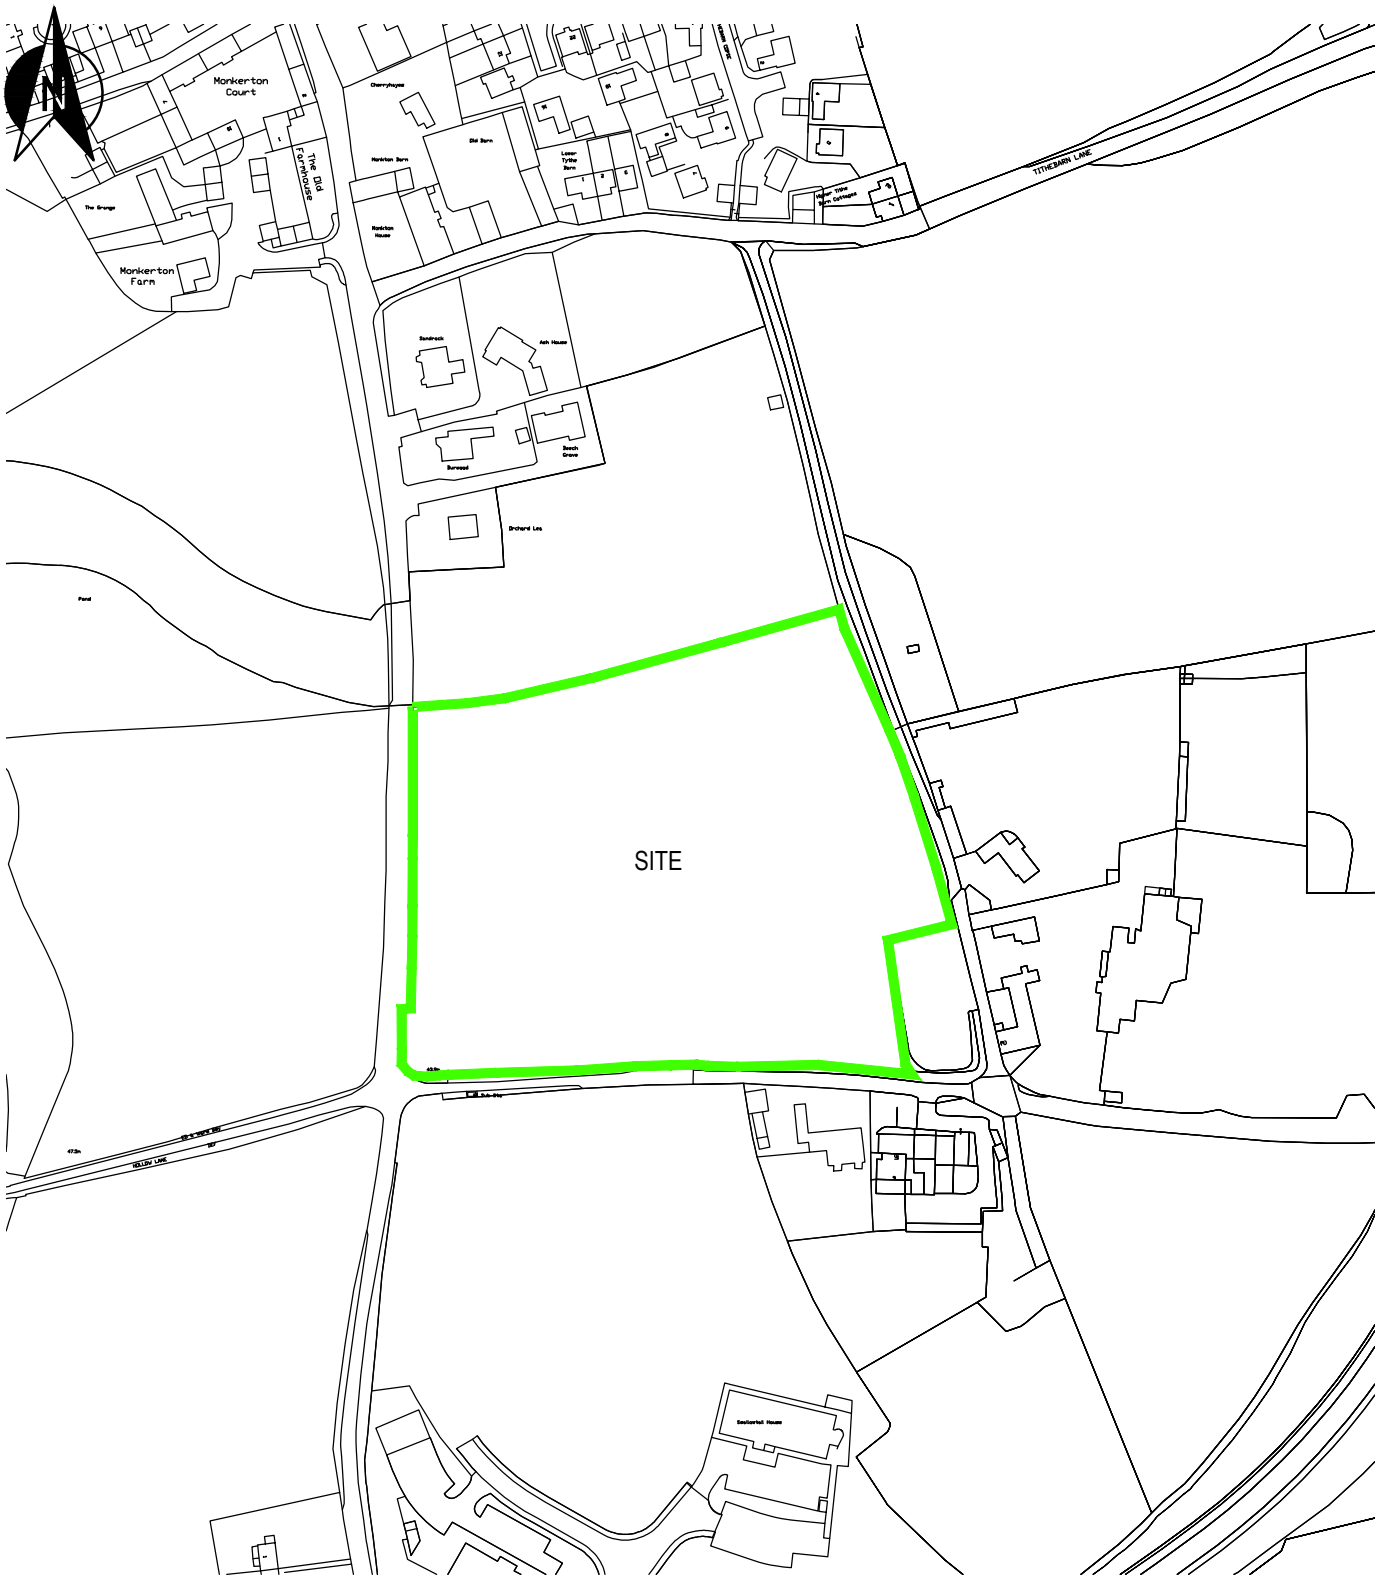

General Notes

1. DO NOT SCALE FROM THIS DRAWING. Scaling from this drawing or obtaining dimensions electronically may not provide accurate information and should be avoided, therefore work only from figured dimensions and contact JRC Consulting Engineers.
2. This drawing is to be read in conjunction with all other relevant Architect's, Engineers & Specialist drawings, details, Specification and the relevant Health and Safety Plan (as appropriate to the project).

Rev	Date	Details	Drawn	Checked
P1	22.05.17	Issued FOR TENDER	JLD	JRC

Drawing Status: PLANNING APPLICATION

Client

JRC CONSULTING ENGINEERS
Unit 1, First Floor, Exeter International Office Park, Clyst Honiton, Exeter, Devon, EX5 2HL | Web: www.jrcconsulting.co | Tel: 01392 927330

Project no	Drawing no	Revision	Scale (@ A4)	Date
1135	0001	P1	0 1:2500 125 metres	MAY 17

THIS DRAWING IS THE COPYRIGHT © OF JRC CONSULTING ENGINEERS AND MUST NOT B