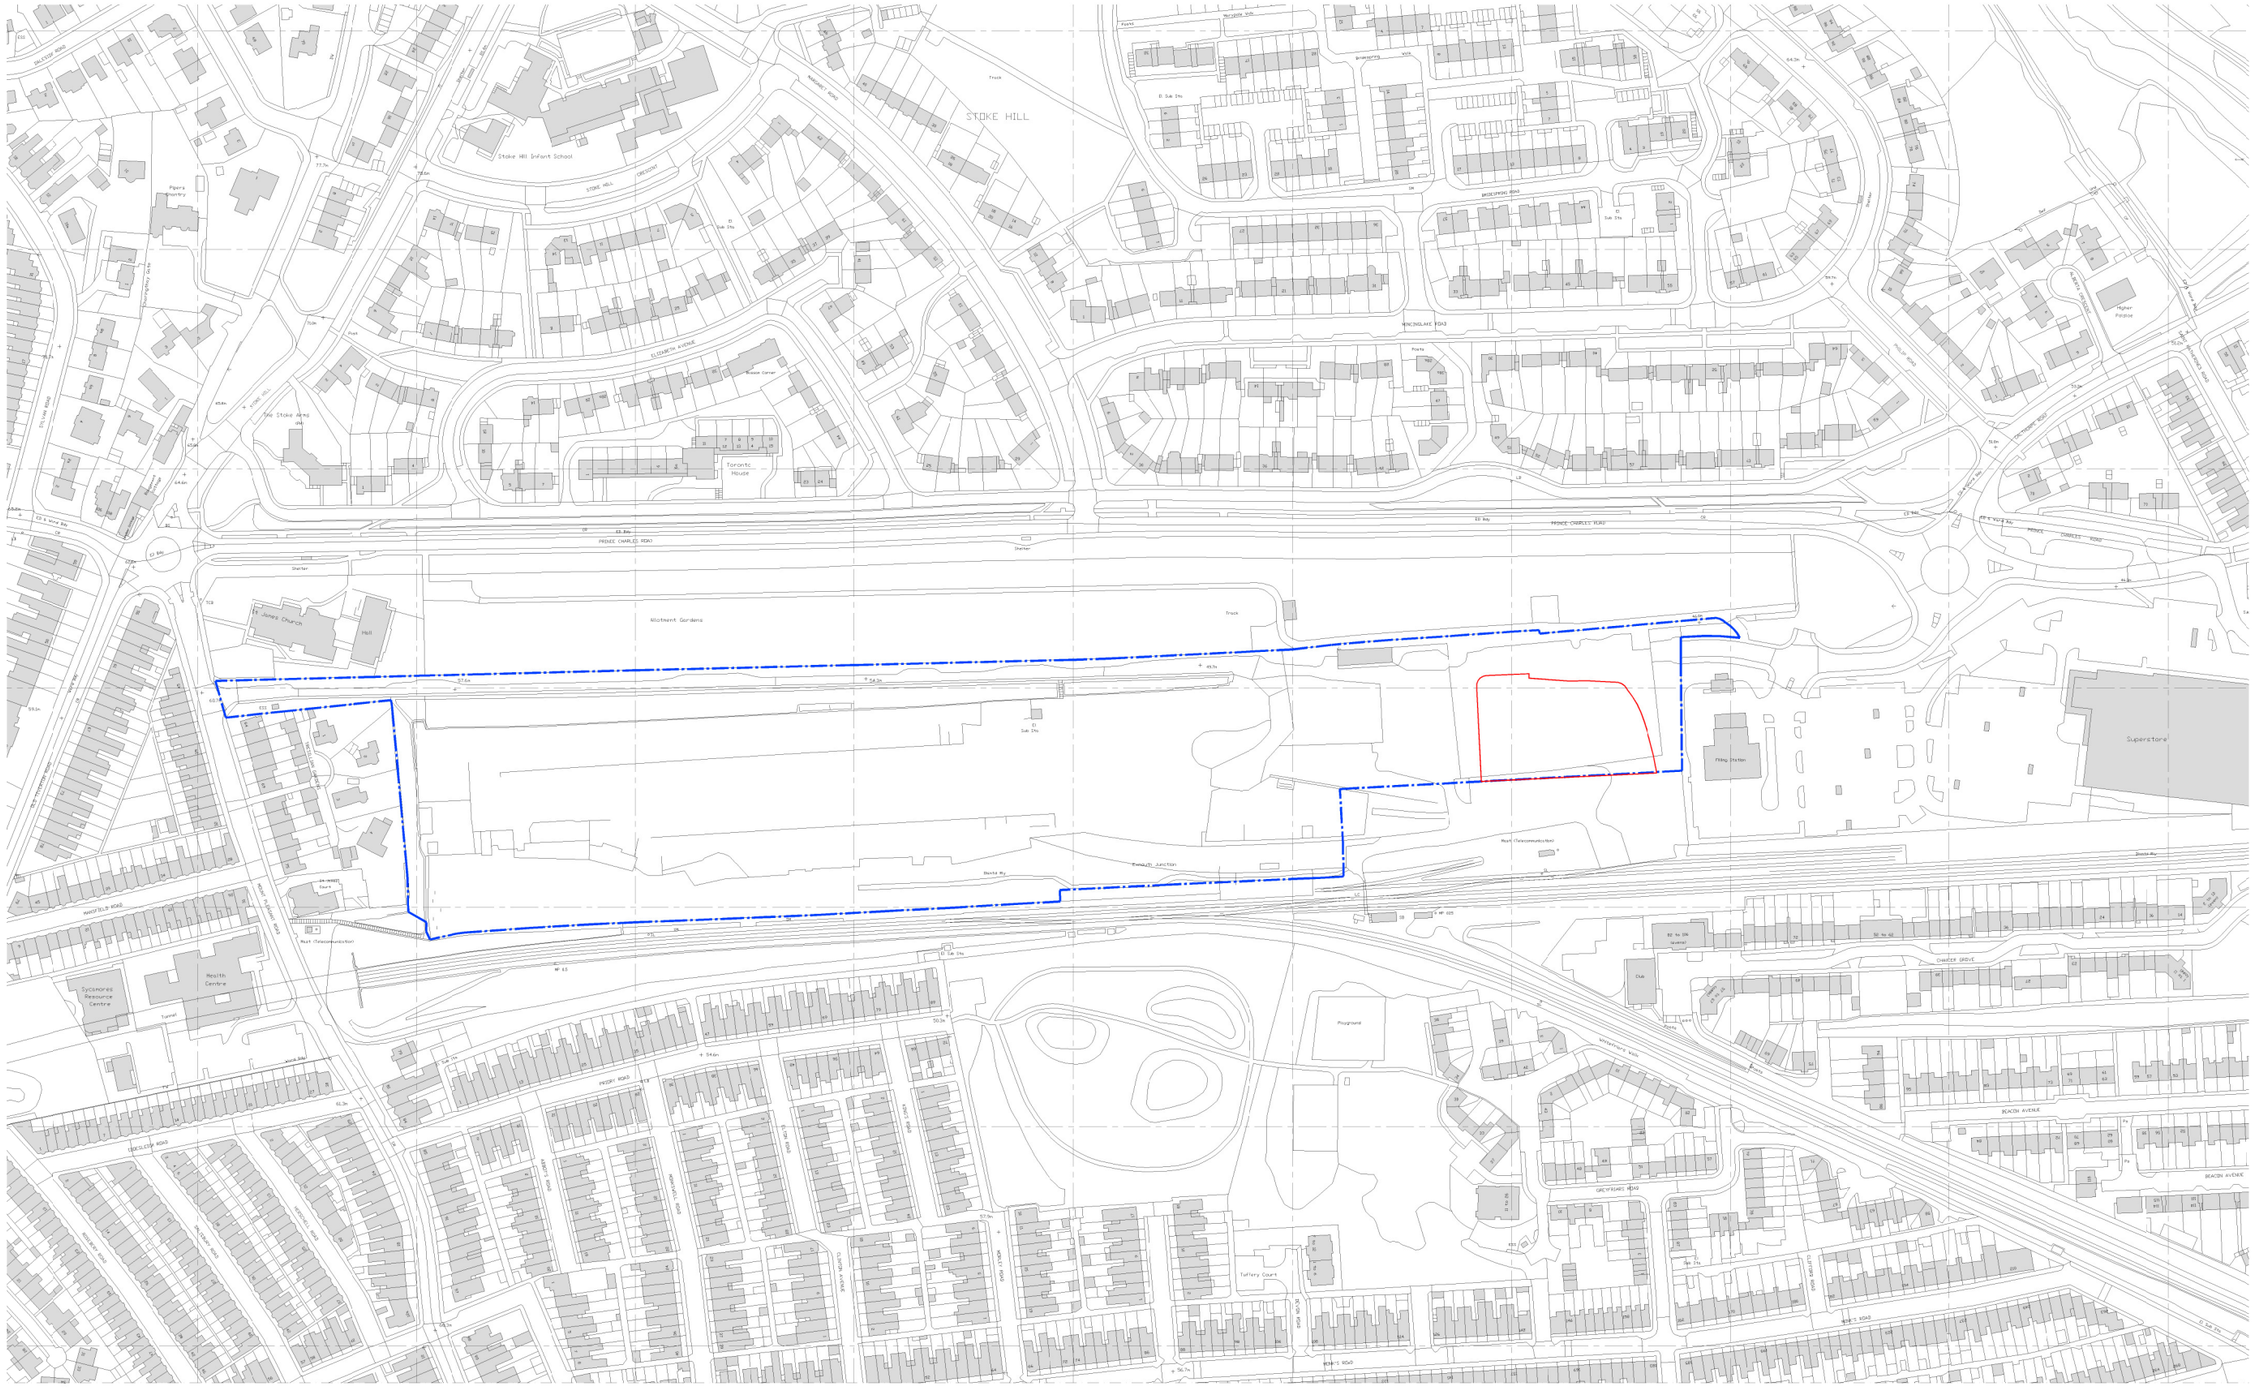

General Notes

The drawing is copyright ofDarling Associates. This drawing shall not be scaled. All dimensions are in mm unless otherwise stated. All dimensions shall be checked onsite prior to commencing the works and any discrepancies to be reported to Darling Associates. All works shall conform to the current edition of the building regulations and other statutory requirements. All materials and workmanship shall conform with the relevant British Standard specifications and codes of practice. If this drawing forms part of an application for planning permission, it shall not e used for any other purpose without the express permission of Darling Associates. This drawing may incorporate information from other professionals. Darling Associates cannot accept responsibility for the integrity and accuracy of such information. Any clarification and/or additions tat are required appertaining to such information should besought from the relevant profession e/ their appointment representative.

Drawings, specifications and schedules are to be read in conjunction with the following where applicable: Employer's Requirements documents. Agreements fe Lease, Structural Engineer's drawings and specifications, Civil Engineer's drawings and specifications, Survey Drawings, Party Wall/ Boundary Awards. Other specialist design consultant's requirements as appointed by the Main Contractor. Otherspecialist design sub-contractor's requirements as appointed by the Main Contractor.

Key Plan

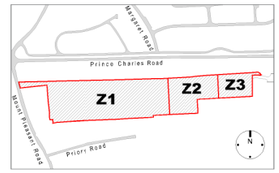

Notes

Exmouth Junction Site

Application Boundary

SCALE BAR IN mm

0 10m 20m 30m 40m 50m 60m 70m 80m 90m 100m

REV	NOTES	DATE	BY	AUTH
PL1	-	09/09/21	SD	TP

DARLING ASSOCIATES ARCHITECTS

1 Greencoat Row
London SW1P 1DH
UK

mail@darlingassociates.net
www.darlingassociates.net
+44 20 7630 0500

DRAWING STATUS
Preliminary

TITLE
Proposed
Site Location Plan

PROJECT
Exmouth Junction, Phase 3

SCALE AT A0:	SCALE AT A3:	
1:1000	N.T.S.	
JOB NO.	DRAWING	REV
21019	(01)-P-S001	PL1

© Darling Associates Ltd.

G:\Project Data\21019 Exmouth Junction, Phase 3\DATA\CAD\01-Sheets\21019-(01)-P-S001.dwg