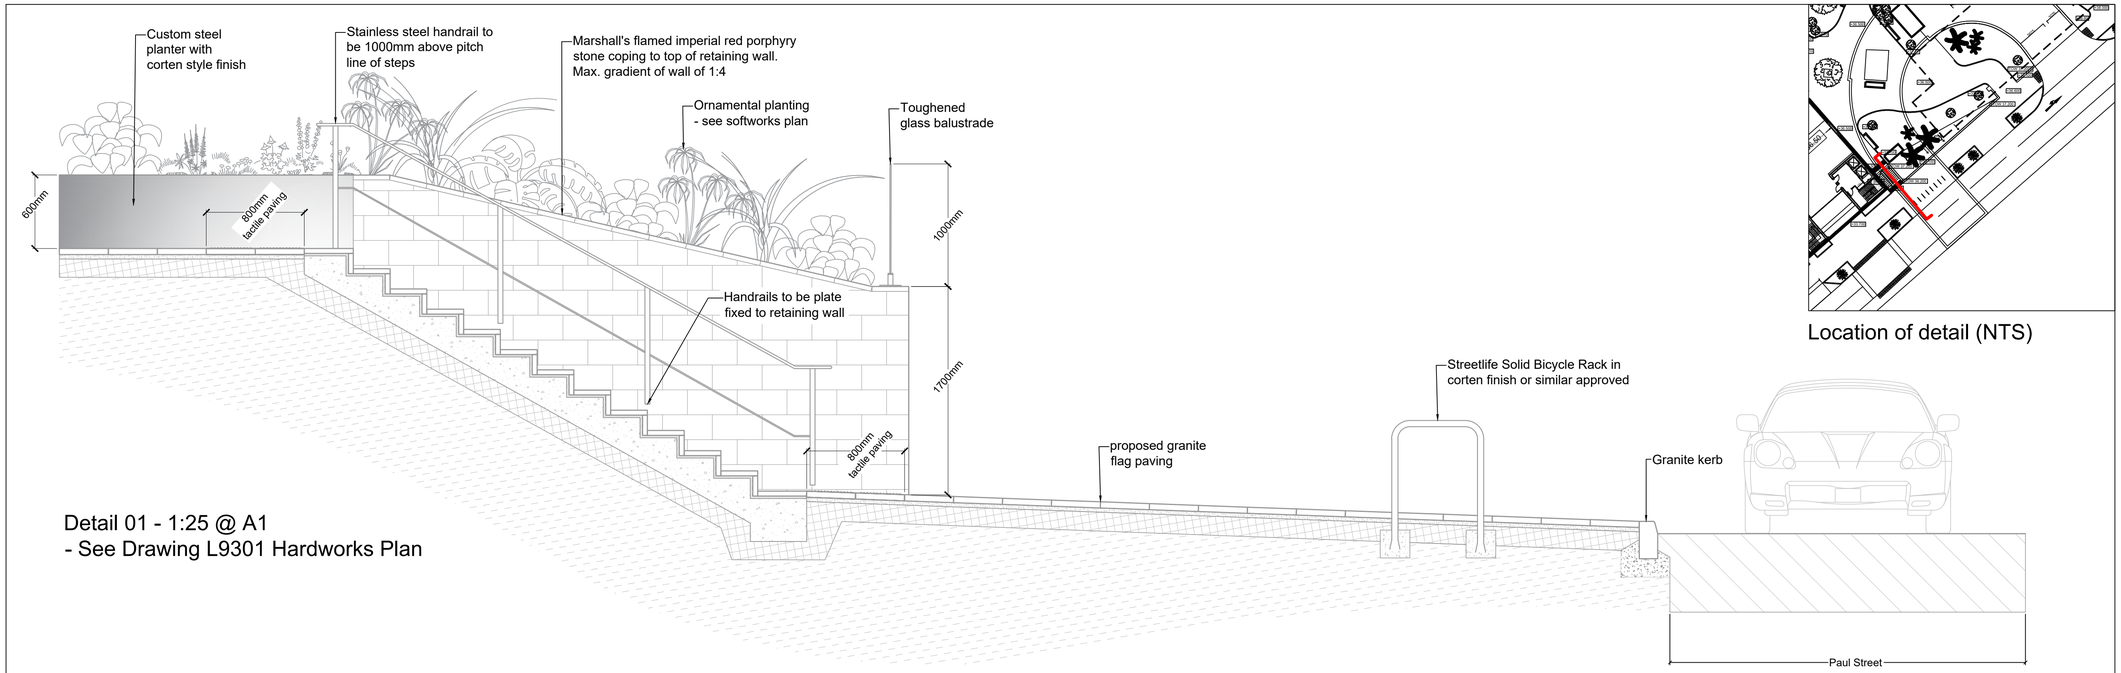

Detail 01 - 1:25 @ A1
- See Drawing L9301 Hardworks Plan

Location of detail (NTS)

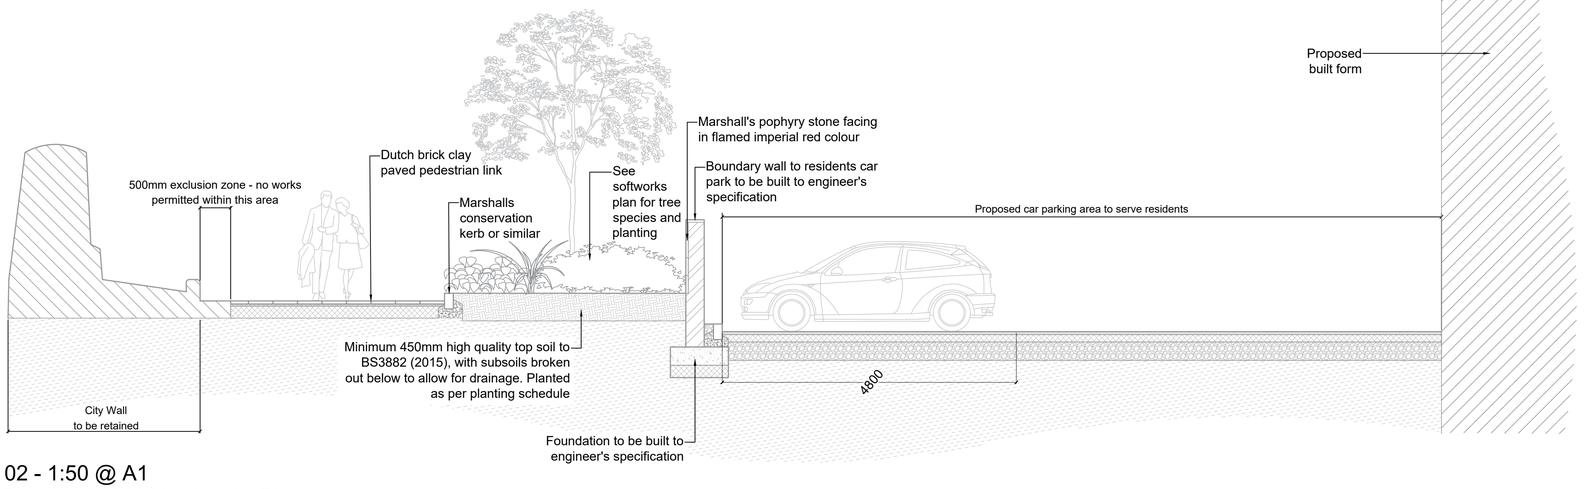

Detail 02 - 1:50 @ A1
- See Drawing L9301 Hardworks Plan

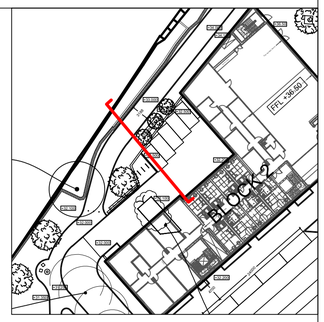

Location of detail (NTS)

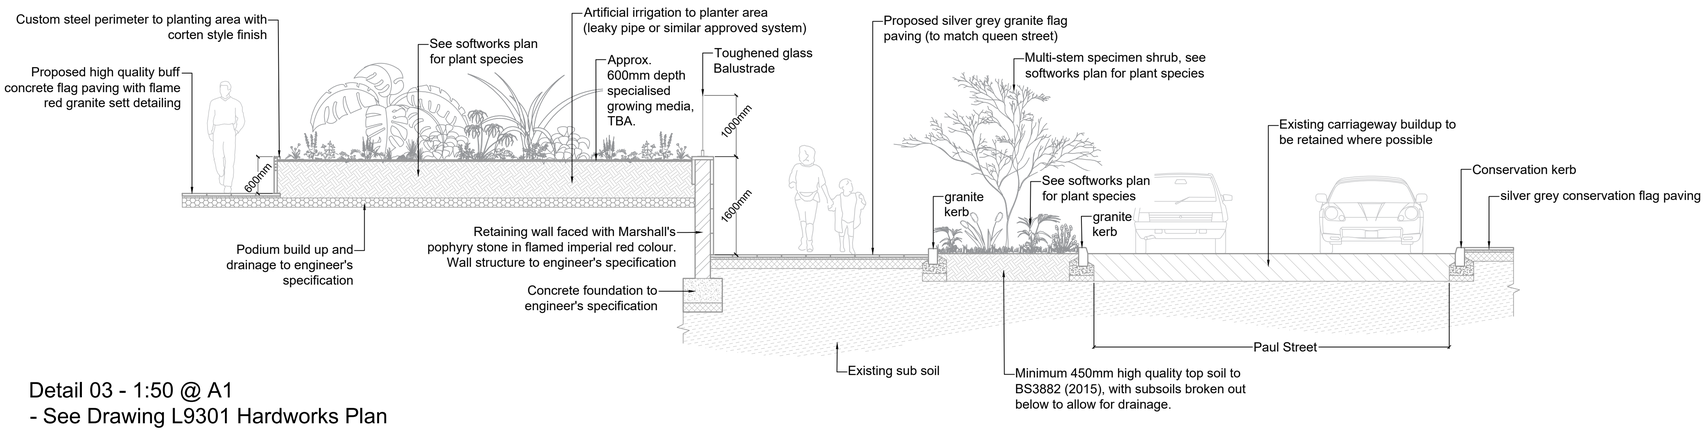

Detail 03 - 1:50 @ A1
- See Drawing L9301 Hardworks Plan

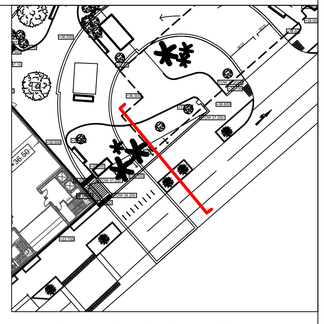

Location of detail (NTS)

REV	DATE	COMMENTS	AUTHOR / CHECKED
C01	15.10.19	Issued	WC / TA
A	26.09.19	Review	WC / TA

PROJECT TITLE
The Harlequins Centre

DETAIL
Landscape Details Sheet 1 of 2

DRAWING NUMBER
(PROJECT-ORIGINATOR-ZONE-LEVEL-TYPE-ROLE-NUMBER)
EHQ - LHC - 00 - XX - DR - L - 93.10

STATUS	STATUS DESCRIPTION
S2	Information

REVISION	DATE	SCALE
C01	October 2019	Various @ A1

CONTRACTORS MUST CHECK ALL DIMENSIONS ON SITE - ONLY FIGURED DIMENSIONS ARE TO BE WORKED FROM - DISCREPANCIES MUST BE REPORTED TO THE ARCHITECT BEFORE PROCEEDING © THIS DRAWING IS COPYRIGHT

LHC PROJECT NUMBER
17161

lhc design
EXETER 01392 444334
PLYMOUTH 01752 669368
ST AUSTELL 07812 986220
lhc.net