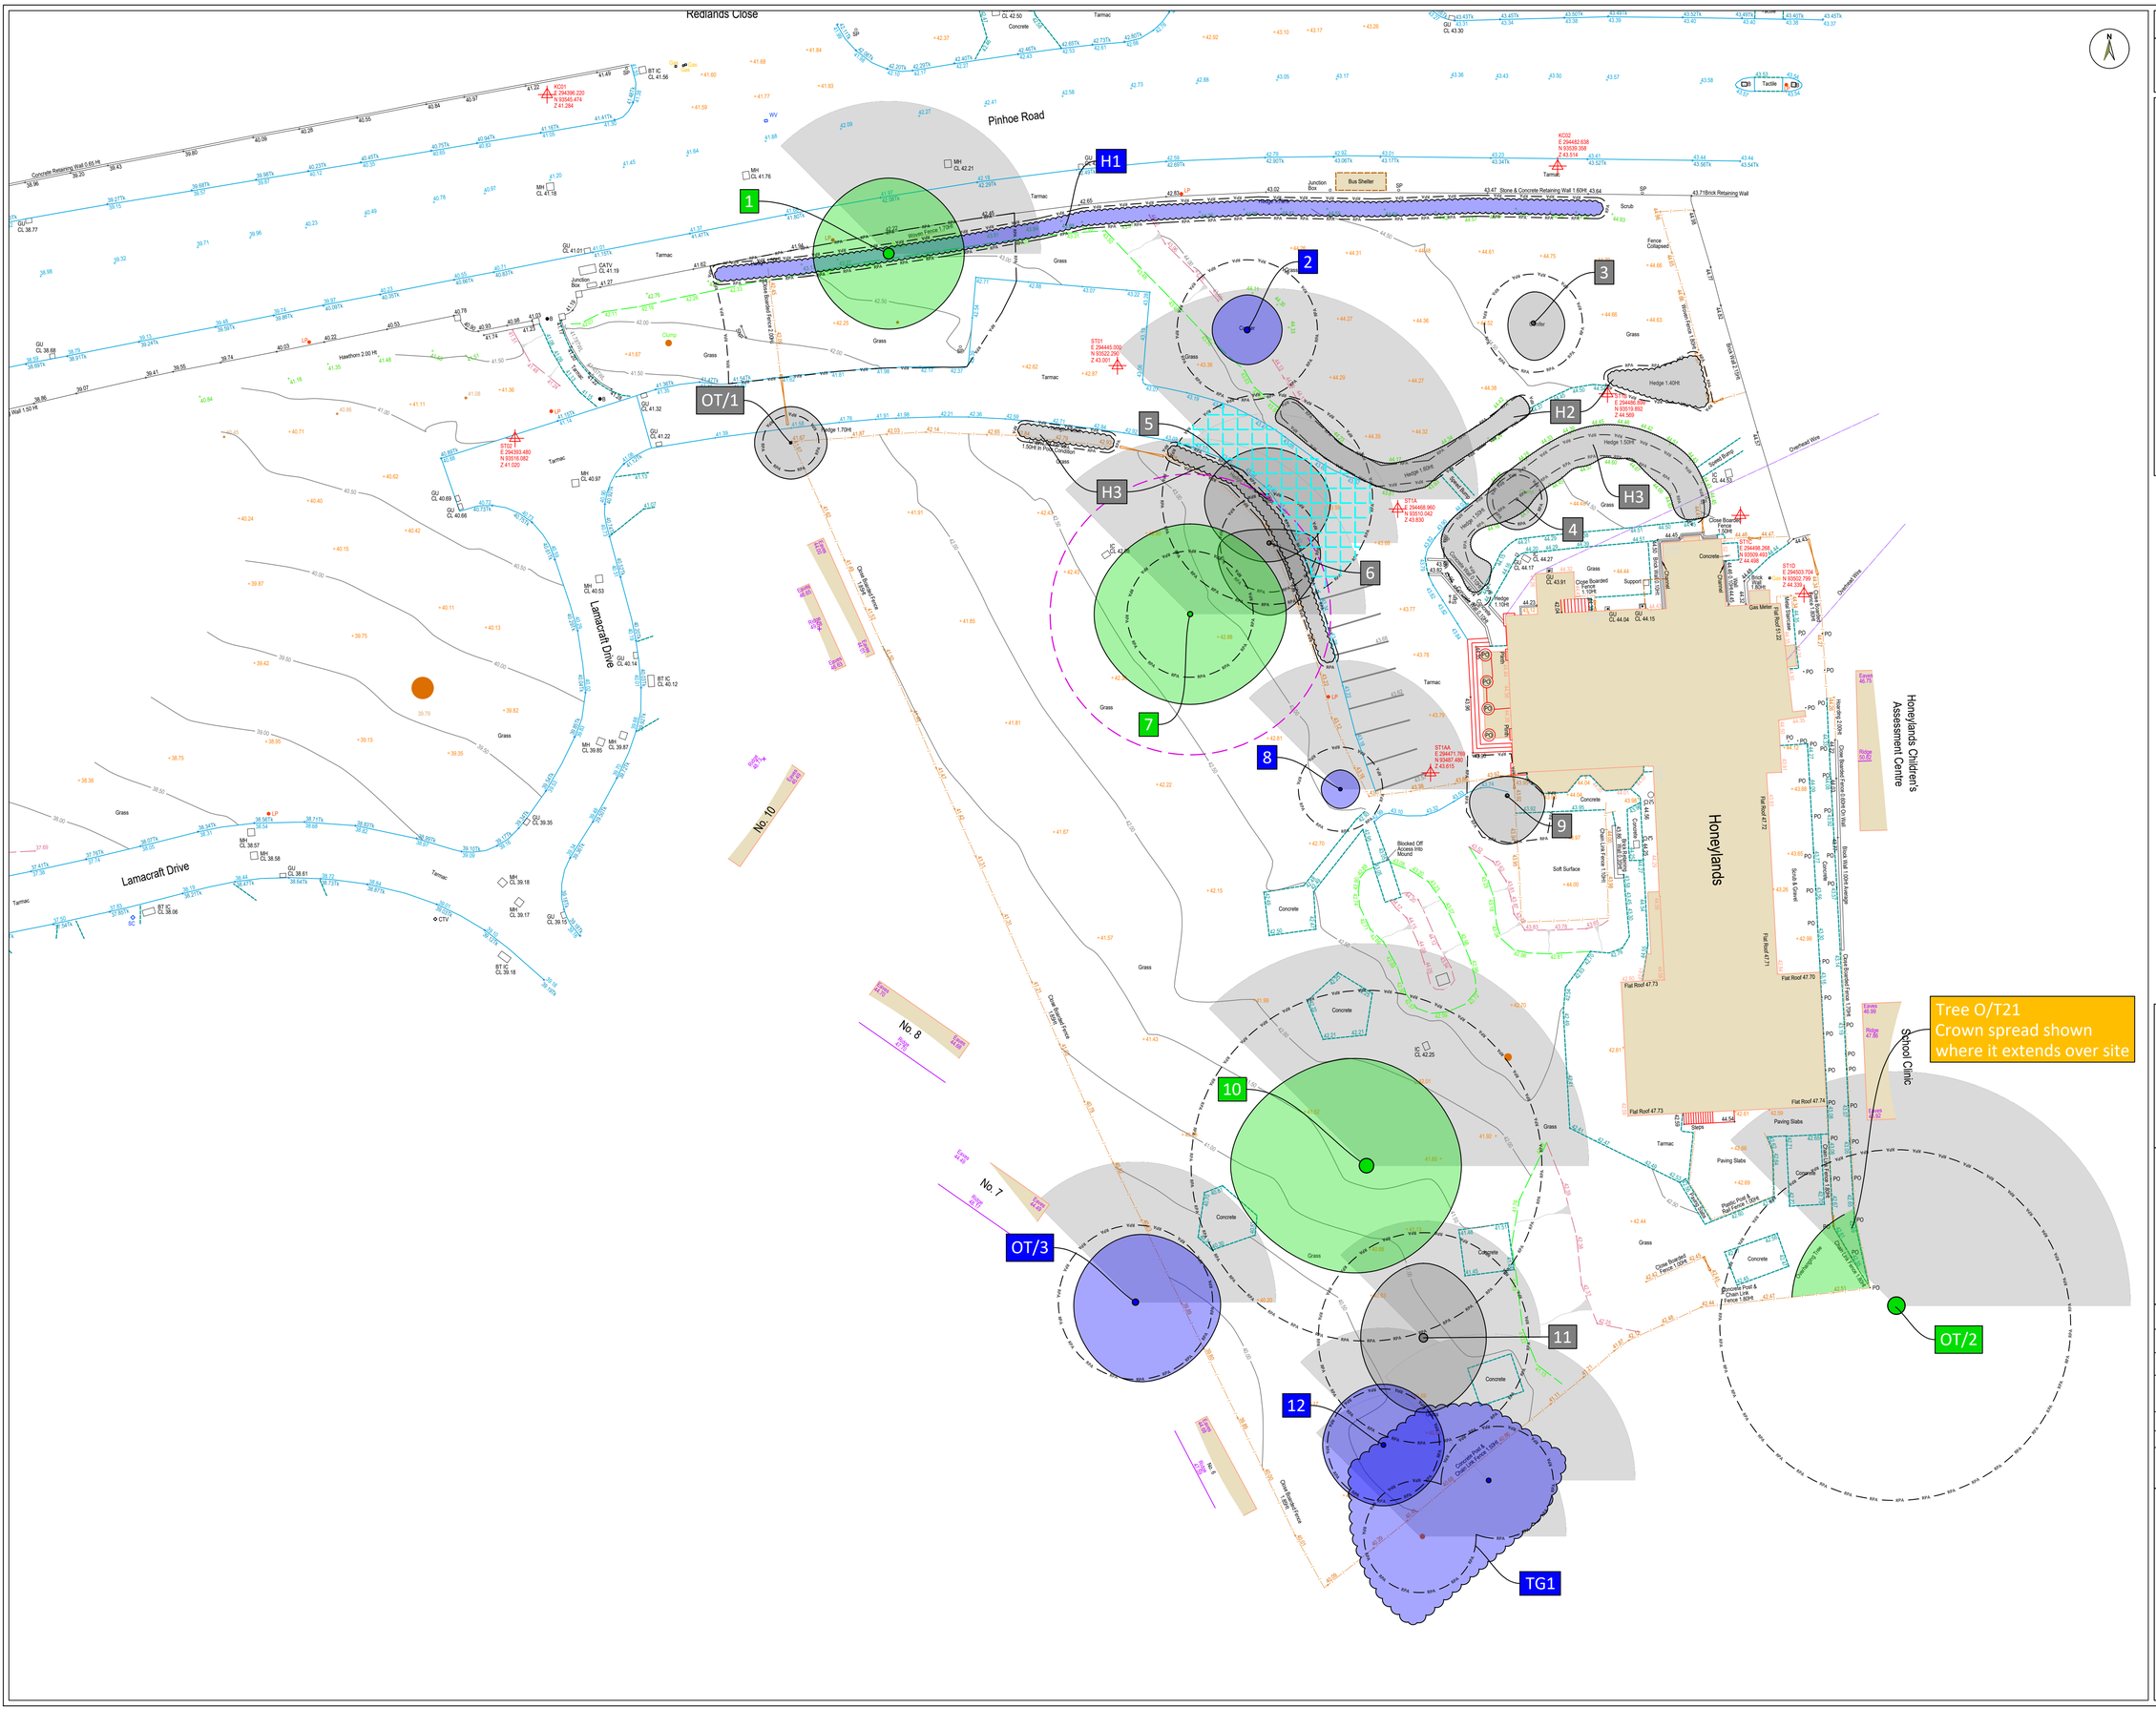

KEY

BS 5837:2012 Tree Category

A | B | C | U

TREE CONSTRAINTS INFORMATION

- TAG — Tree / Group Reference (by category)
- Individual tree (by category)
- Tree group/hedge (by category)
- Root protection area - RPA (BS5837)
- Shade arc - BS5837
- Potential rooting area under hard surfacing. Requires verification.
- Future crown spread - identified to show the space young trees will occupy at full maturity.

Documents/plans supplied by client for use in this drawing:
Topo Survey: **SOR012848**

Accompanying documents which must be read in conjuntion with this drawing:
05367 Tree Survey 23.1.20

Notes

- All dimensions are in metres, unless otherwise stated.
- Shade Arcs are only shown for trees which are +10m in height.
- The original of this drawing was produced in colour, a monochrome version should therefore not be relied upon.

Client:	Brackley Investments Ltd		
Project:	Honeylands Hospital, Exeter		
Title:	Tree Constraints Plan		
Date:	23.01.20	Drawn:	DS
Scale:	1:250 @ A1	Checked:	DS
Scale:	1:500 @ A3		
Dwg Ref:	05367 TCP 24.1.20		

ASPECT TREE CONSULTANCY

Aspect Tree Consultancy Ltd.
Level 5 Hamlyn House
Mardle Way, Buckfastleigh
Devon TQ11 0NR

Tel: 01364 644822
www.fresh-aspect.com