Notes.
All details existing, unless marked proposed
Original drawing size A4
Scaled dimensions should not be taken from this drawing unless authorised.

Site Boundary

Seasonal Units

N

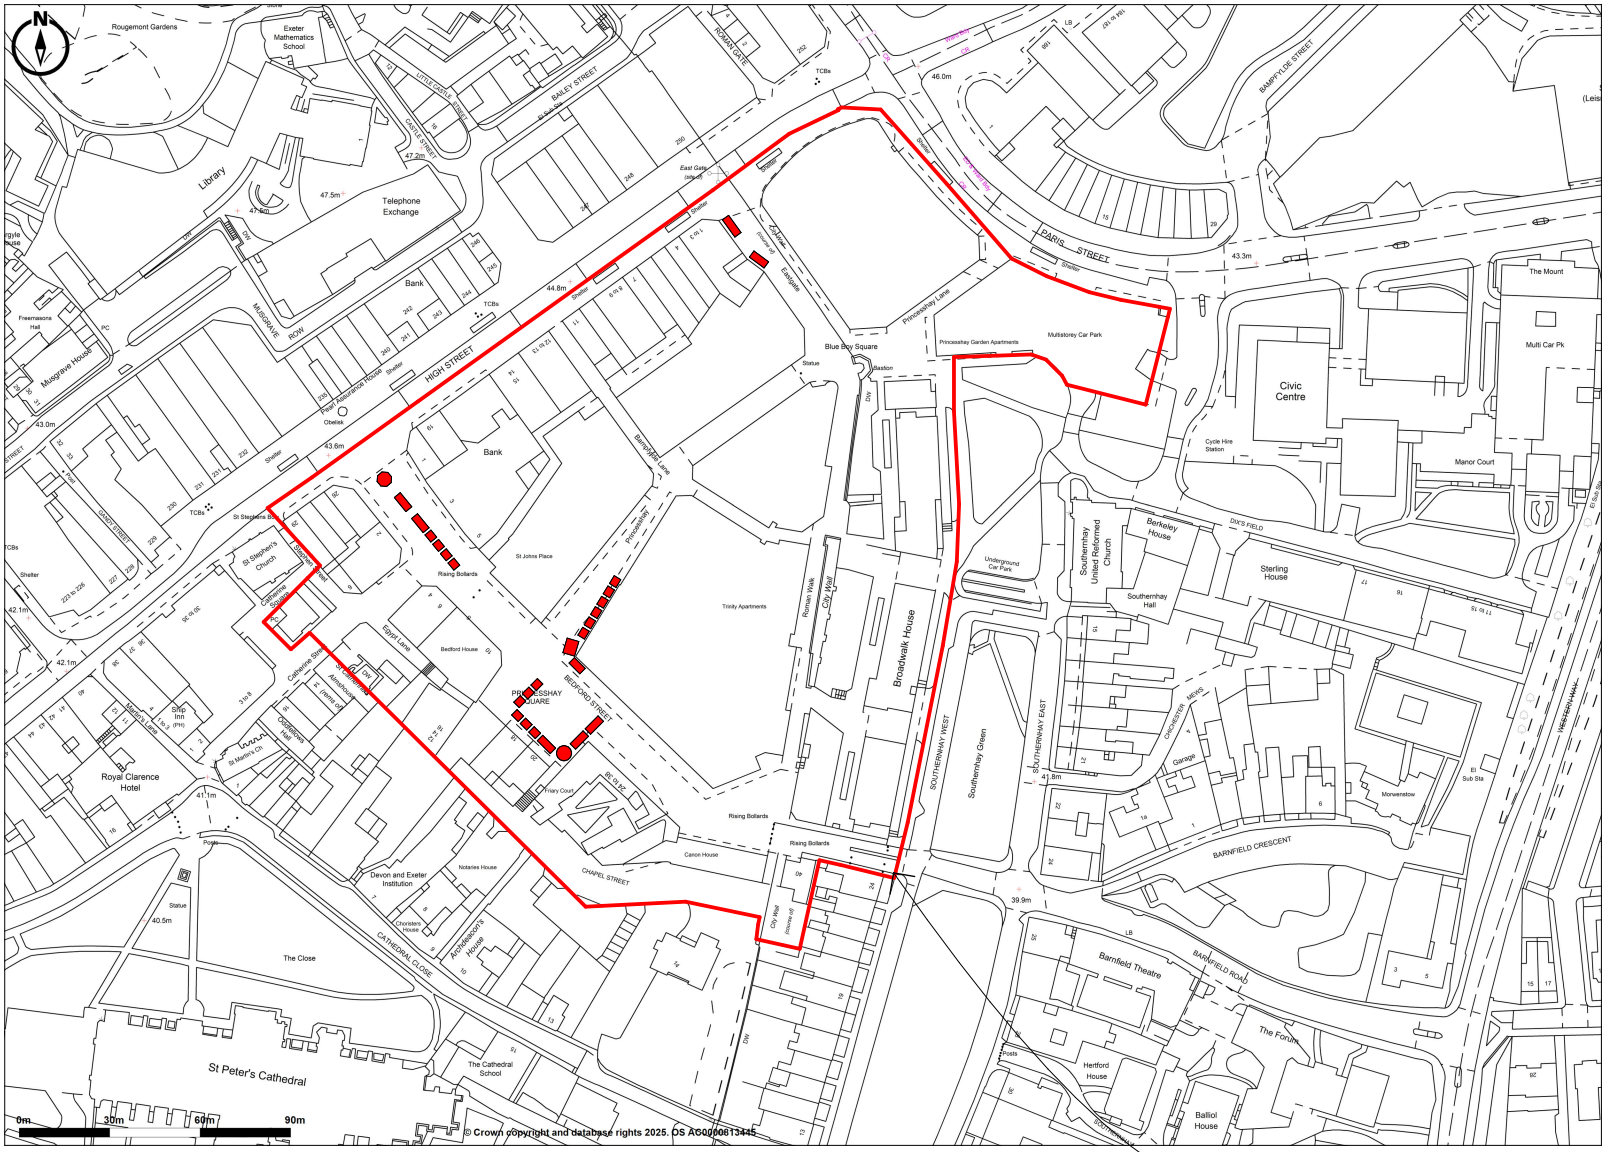

Application Site

Promap
LANDMARK INFORMATION

© Crown copyright and database rights 2025. OS AC0000813445
Plotted Scale - **1:2500**. Paper Size - **A4**

0 10 20 30 40 50 60 70 80 90 100

ArdentLand
7 Bell Yard
London
WC2A 2JR
0203 925 4603
www.ardentland.com

Ardent Land Ref:

-

Project

Princesshay Shopping Centre
Seasonal Markets
9 Catherine Street
Off High Street
Exeter
EX1 1QA

Drawing Name

Location Plan - Proposed

Drawing Status

PLANNING

Revision

-	First Formal Issue	CODO

Date

16.10.2025

Drawing Scale @ A4

1:2500

Layout ID **Revision**

T4922 A4 050

Turnkey A4