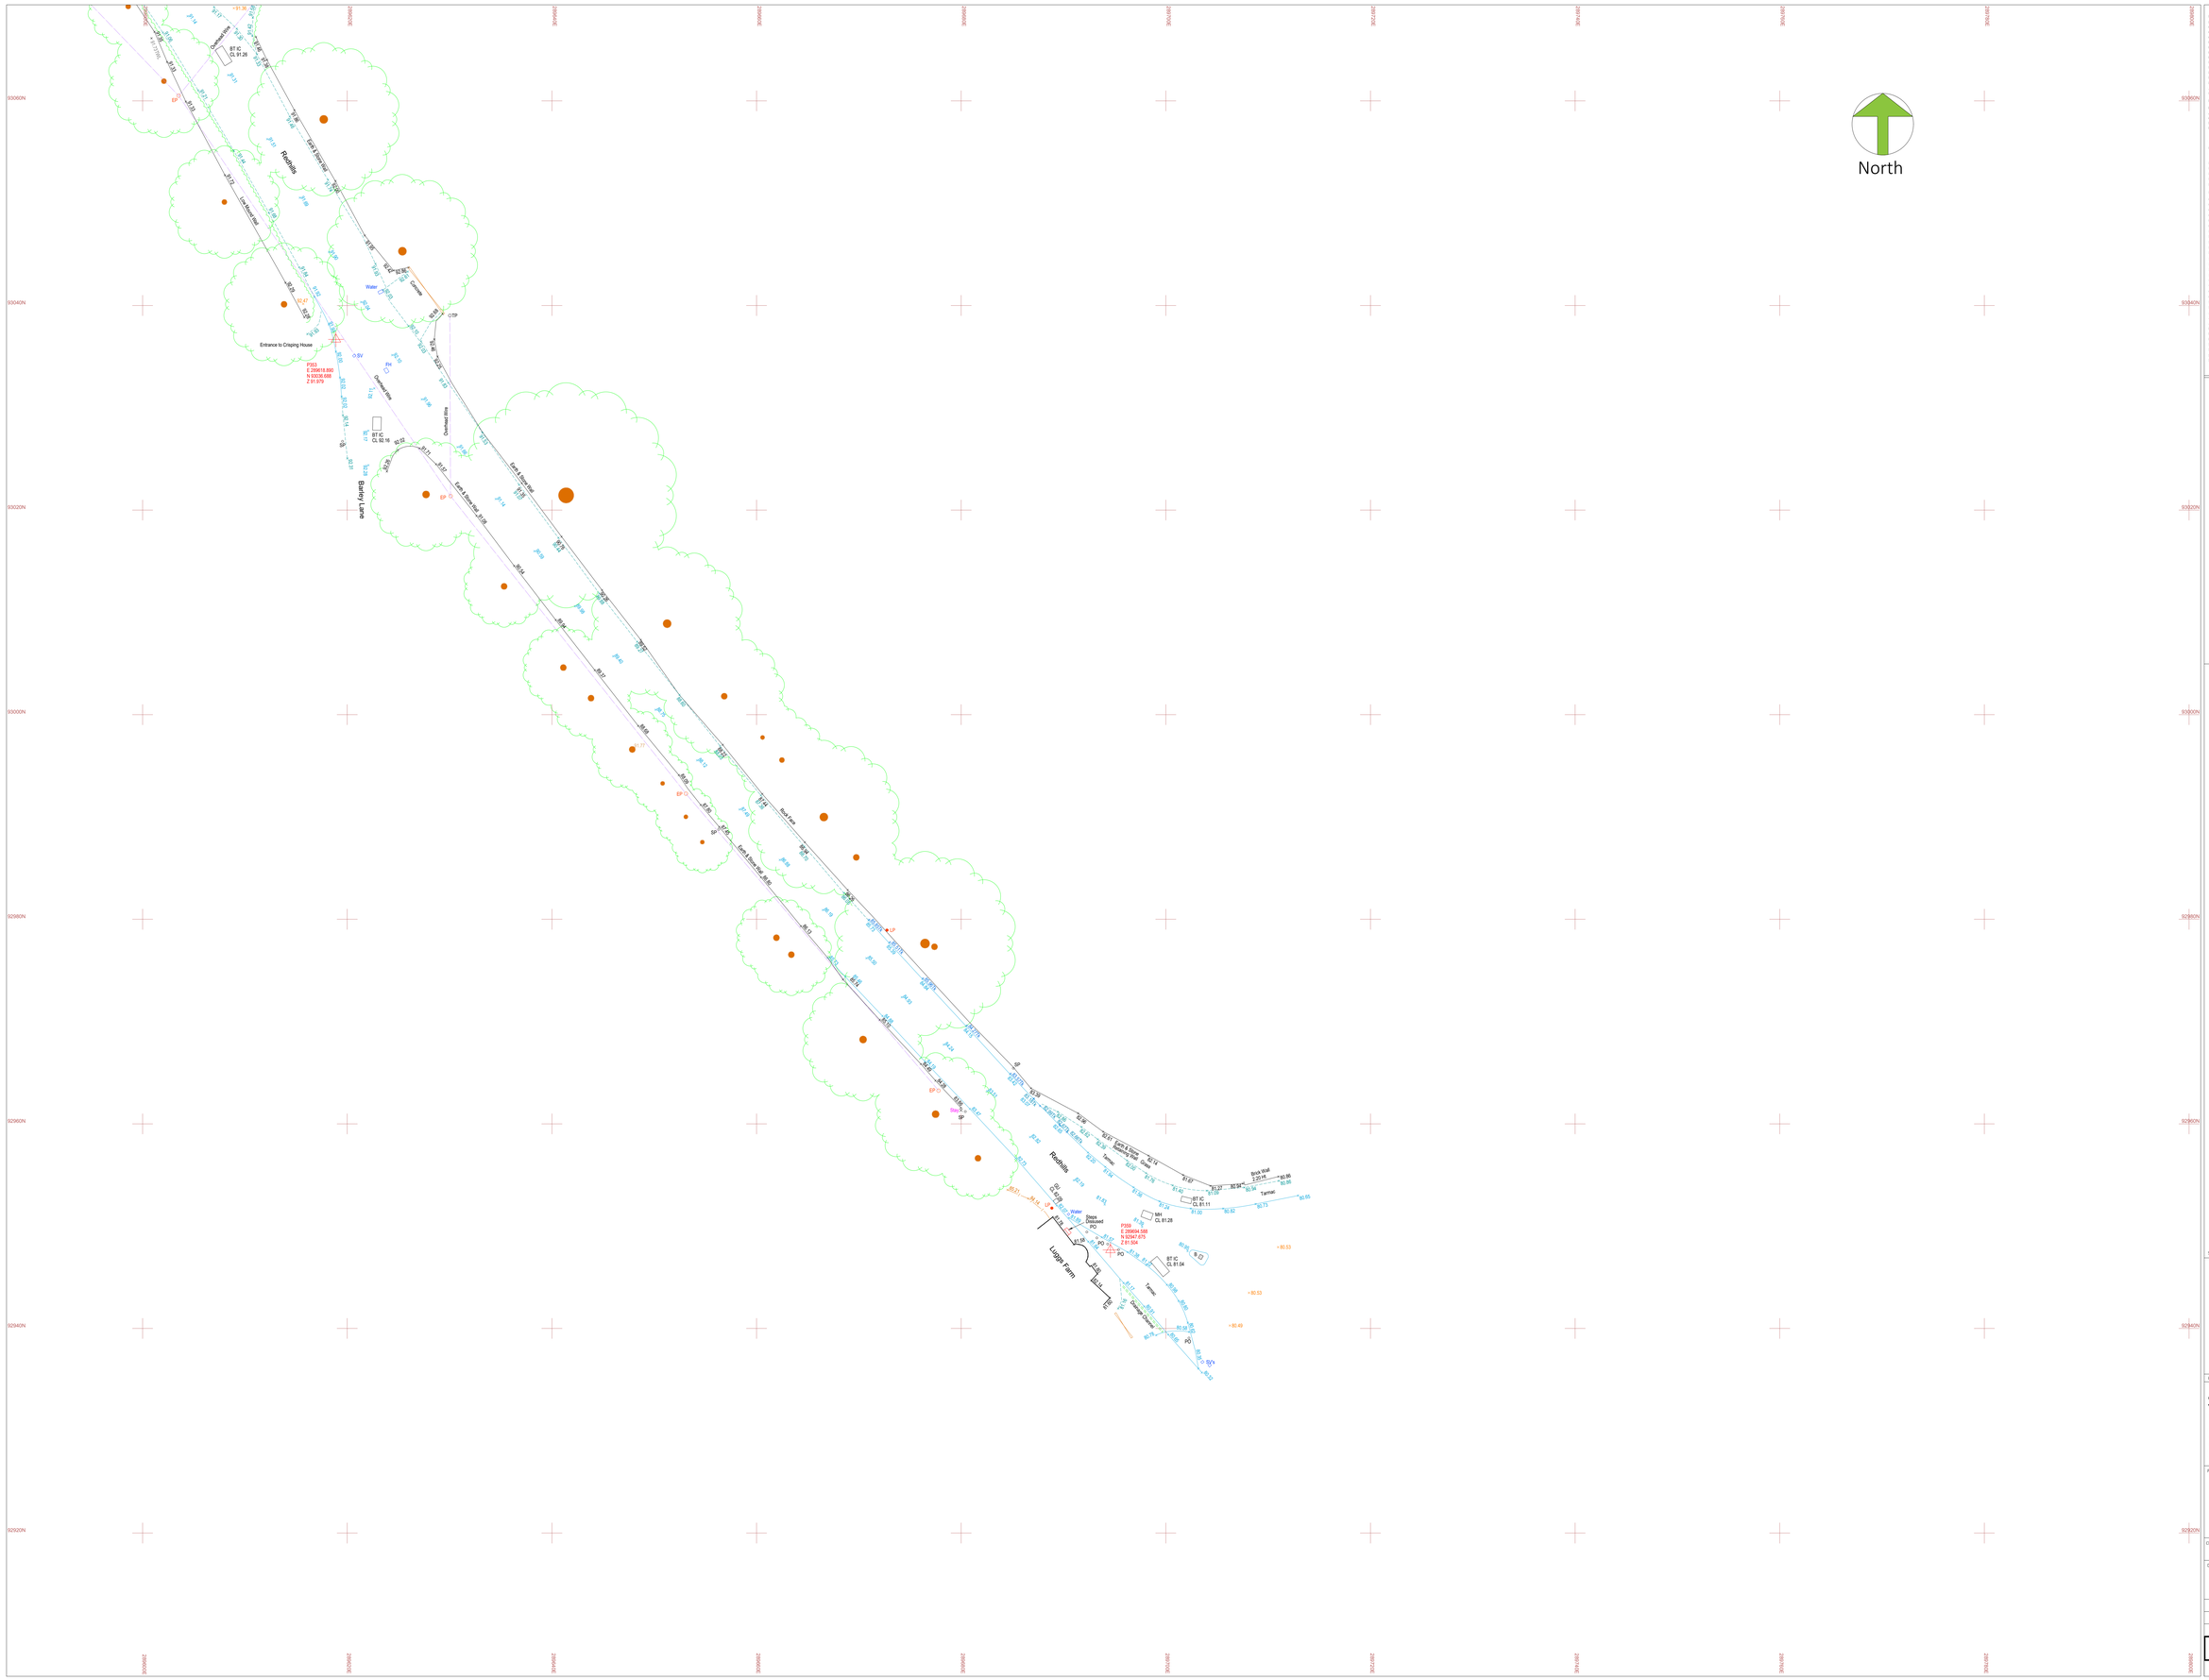
North
Redhills
Entrance to Crisping House
Overhead Wires
Earth & Stone Hedge
Brick Wall
Water
Lugge Farm
Tarmac
Drainage Channel
P359
E 299854.568
N 92947.475
Z 81.504
P358
E 299818.890
Z 91.979
BT IC
CL 91.28
BT IC
CL 92.16
BT IC
CL 81.11
BT IC
CL 81.04
MH
CL 81.28
CTP
EP
SP
PO
