


The copyright of this drawing is vested with Corstorphine + Wright Ltd and must not be copied or reproduced without the consent of the company.

Figured dimensions only to be taken from this drawing. DO NOT SCALE.
All contractors must visit the site and be responsible for checking all setting out dimensions and notifying the architect of any discrepancies prior to any manufacture or construction work.

NOTES:

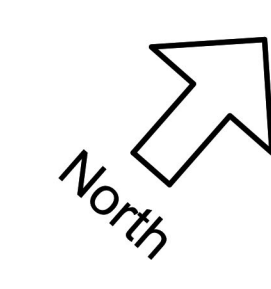


Consented Scheme Outline Foreground

Consented Scheme Outline Background



STREET SCENE - PAUL STREET @ 1:200

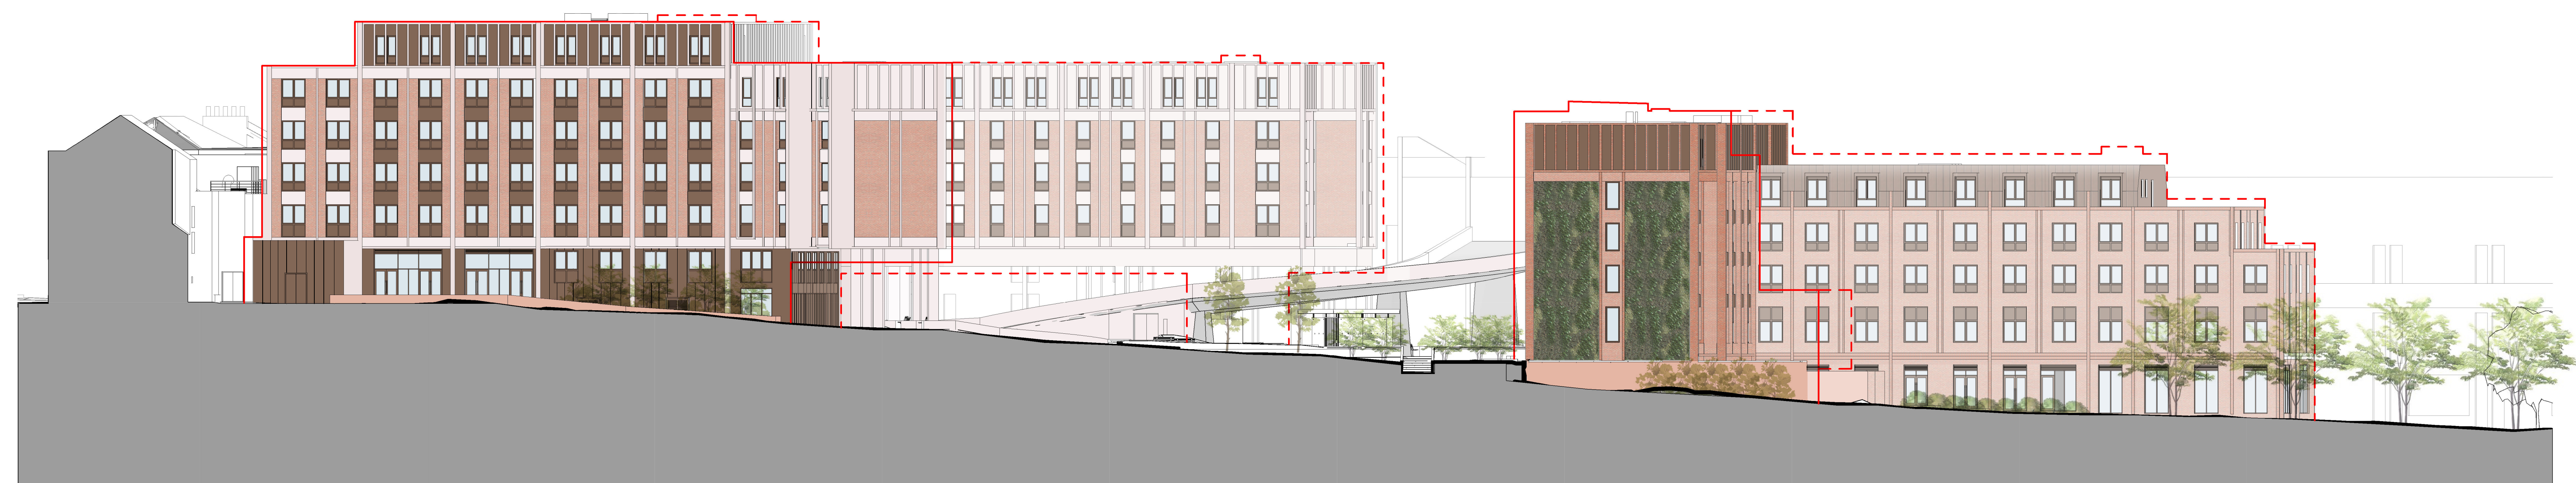

STREET SCENE - HISTORIC WALL FOOTPATH @ 1:200

1	LA Request: Additional Accommodation to B2 L&GP	20.08.21	NI	HES
Rev	Description	Date	Dr	App by

Project Stage

PLANNING

Client:
CURLEW ALTERNATIVE PROPERTY LP

Project:
HARLEQUINS, EXETER - BLOCK 1

Drawing Title:
Street Scenes - Proposed NW & SE Elevations
Proposed NW and SE Elevations

Drawn	Checked	Project Size	Scale	Date
NI	HES	A0	1 : 200 @A0	JUNE '21
Drawing No. 19720-0390				Revision R-00

